




Legend

- Proposed Parking Control Lines
- Existing Driveways
- Fire Hydrant (FH)

TOTAL PARKING SPACES = 32
 PARKING SPACE REDUCTION - 5
 OPTIONAL SPACE REDUCTION FOR MID-BLOCK PASSING - 3

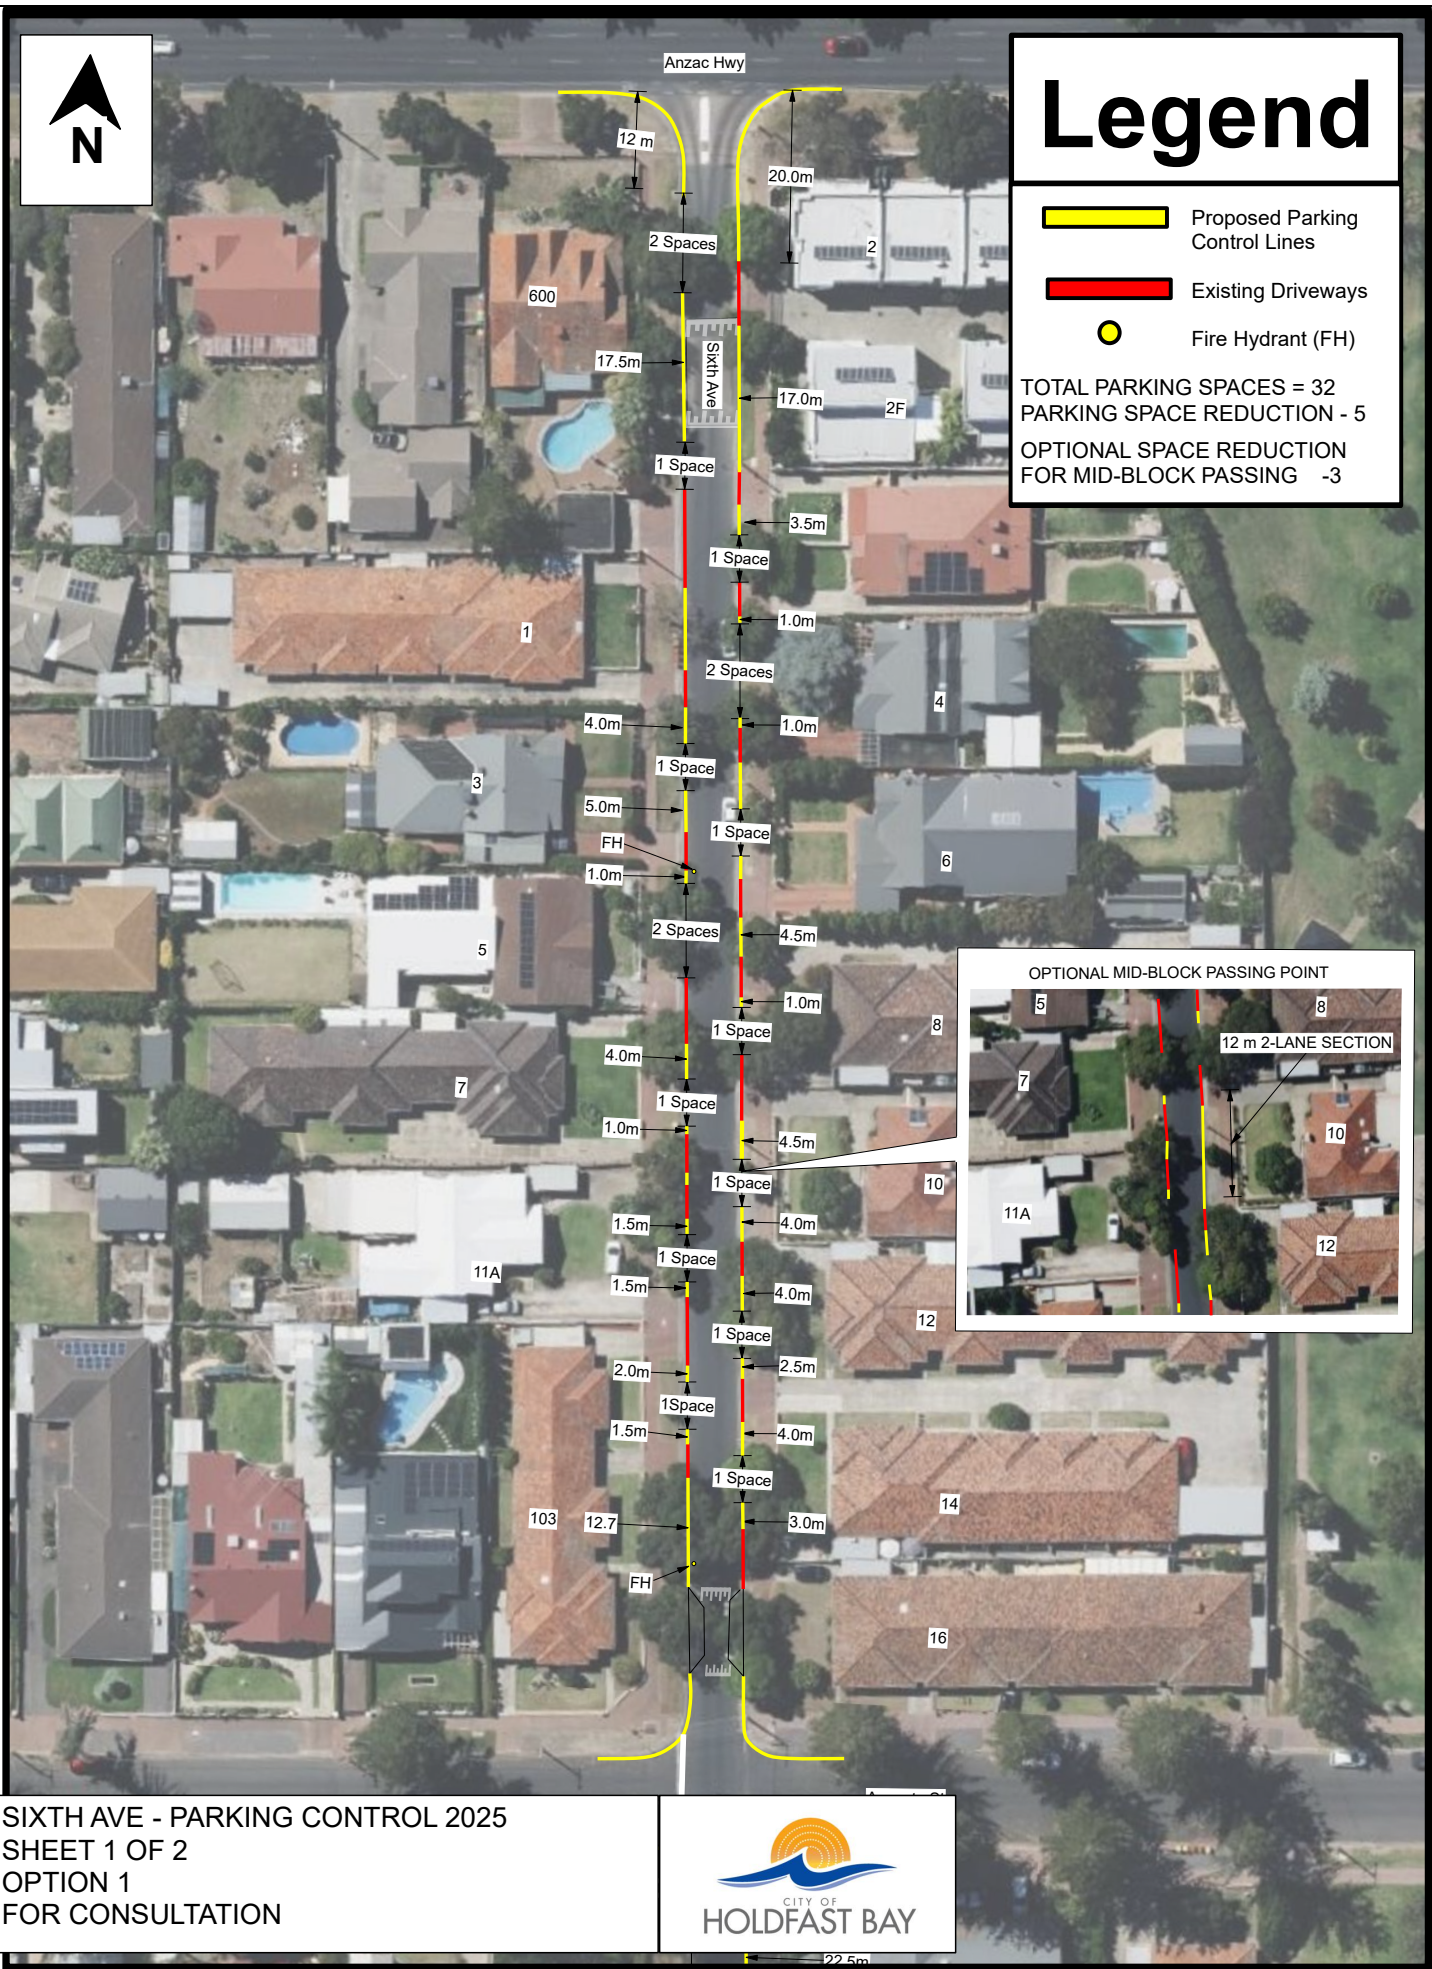

SIXTH AVE - PARKING CONTROL 2025
 SHEET 1 OF 2
 OPTION 1
 FOR CONSULTATION






Legend

- Proposed Parking Control Lines
- Existing Driveways
- Fire Hydrant (FH)

TOTAL PARKING SPACES = 32
 PARKING SPACE REDUCTION - 5
 OPTIONAL SPACE REDUCTION FOR MID-BLOCK PASSING - 3

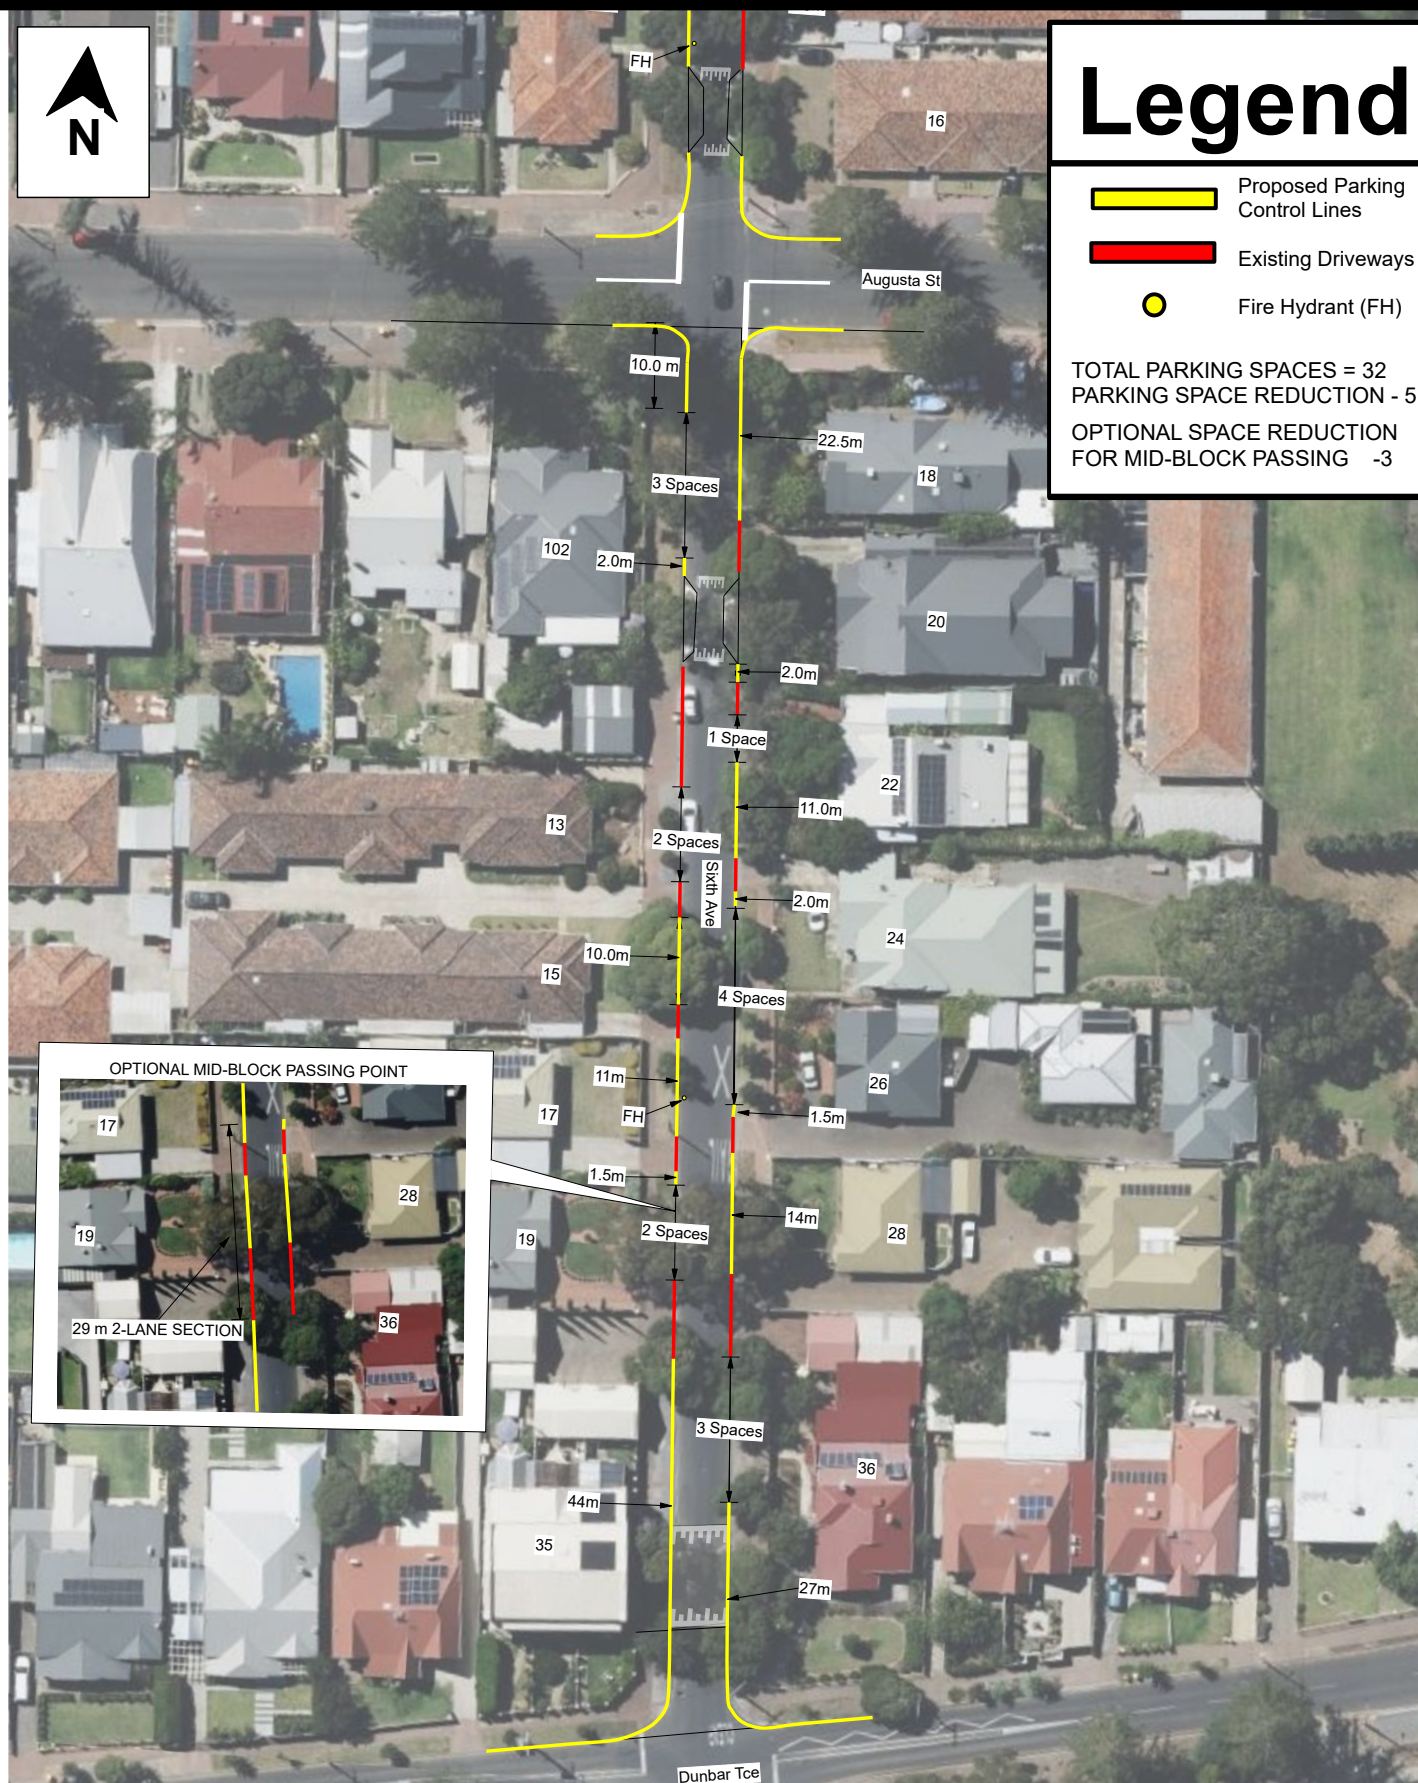

OPTIONAL MID-BLOCK PASSING POINT



SIXTH AVE - PARKING CONTROL 2025
 SHEET 2 OF 2
 OPTION 1
 FOR CONSULTATION

