

LEGEND

GENERAL

- SCOPE OF WORKS
- EXISTING TREE TO BE PROTECTED AND RETAINED
- FLUSH PAVER TRANSITION

SURFACE

- SF01 - PAVING TYPE 01 WITH HEADER COURSE
REFER CIVIL DRAWINGS + M&F SCHEDULE
- SF02 - PAVING TYPE 02 WITH HEADER COURSE
REFER CIVIL DRAWINGS + M&F SCHEDULE
- SF03 - MULCH
REFER DETAIL 01/L201 + M&F SCHEDULE
- SF04 - IRRIGATED TURF (MAKEGOOD)
REFER DETAIL 02/L201 + M&F SCHEDULE
- SF05 - ROCKWORK
REFER CIVIL DRAWINGS

EXTENT OF PERMEABLE PAVING INDICATIVELY SHOWN - REFER TO M&F SCHEDULE AND REFER TO CIVIL PACKAGE FOR EDGE RESTRAINT

PLANTING

- PLA01 - GARDEN BED
REFER DETAIL 03/201
- PLANTING
REFER PLANT SCHEDULE FOR SPECIES AND NUMBERS. REFER DETAILS 04,05/201

WALLING AND EDGING

- WA01 - CONCRETE WALL
REFER CIVIL DRAWING
- WA02 - EXISTING WALL
REFER CIVIL DRAWINGS
- ED01 - CONCRETE EDGE
REFER DETAIL 06/201 + M&F SCHEDULE

FURNITURE AND FIXTURES

- FF01 - BIN
REFER M&F SCHEDULE
- FF02 - EX. BOLLARD
RETAIN AND PROTECT
- FF03 - WAVE SEAT
REFER DETAIL 07/201 AND + M&F SCHEDULE
- FF04 - INTERPRETIVE SIGANGE
REFER DETAIL 07/201 AND + M&F SCHEDULE


- BAL01 - BALUSTRADE TYPE 01
REFER DETAIL 01,03/202
- BAL02 - BALUSTRADE TYPE 02
REFER DETAIL 02,04/202
- BAL03 - BALUSTRADE TYPE 03
REFER DETAIL 05,06/202

LIGHTING

- LP01 - LIGHT POLE
REFER ELECTRICAL DRAWING
- LP02 - RELOCATED LIGHT POLE
REFER ELECTRICAL DRAWING
- LP03 - EXISTING LIGHT POLE
POLE TO BE RETAINED
LIGHT FIXTURE TO BE UPDATED

PLANT SCHEDULE (ALL SHEETS)

PLANT SPECIES	SIZE	SPACING (m ²)	QUANTITY
Ca Chryscephalum apiculatum	140mm	0.5	54
Dy Dianella revoluta	140mm	0.5	54
Ga Goodenia albiflora	140mm	0.6	50
Hv Hardenbergia violacea	140mm	1.5	9
La Lotus australis	140mm	1.0	14
Ws Wahlenbergia stricta	140mm	0.4	114
Pp Poa poiformis	140mm	0.8	34
Mp Myoporum parvifolium	140mm	1.0	14
Kp Kennedia prostrata	140mm	1.0	18

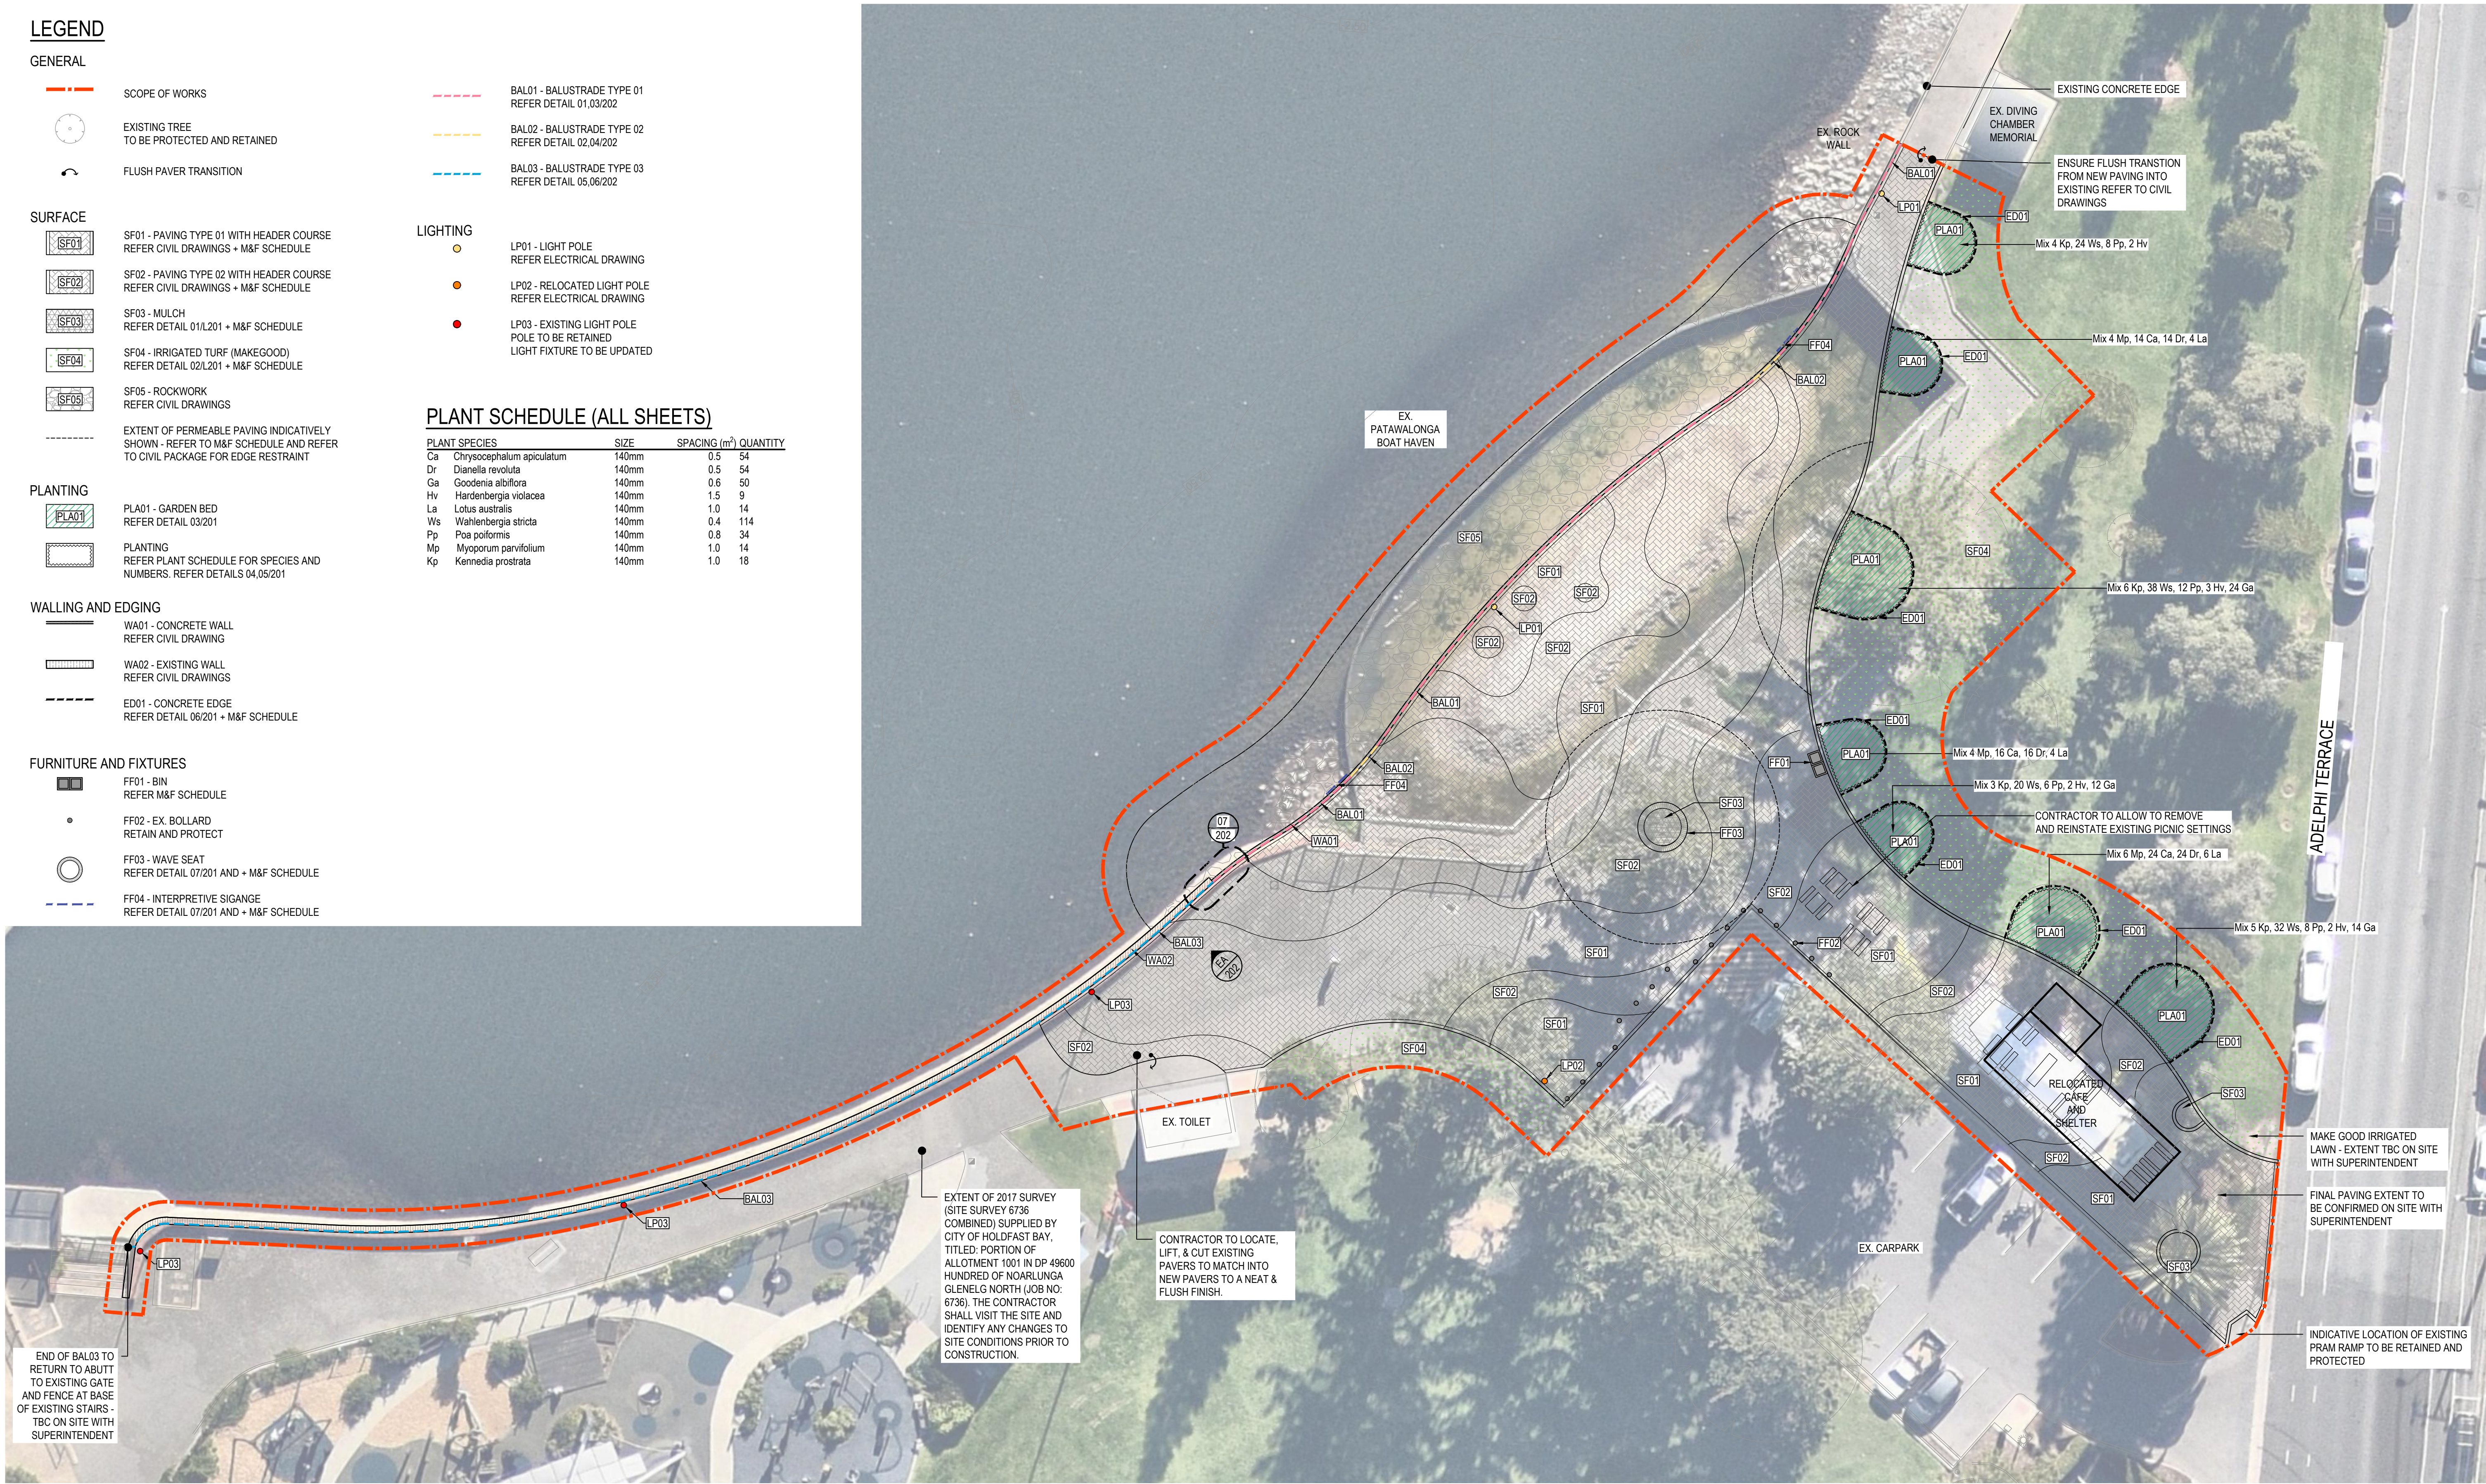

FOR CONSTRUCTION

- NOTES
- DO NOT SCALE OFF OF DRAWINGS. WRITTEN DIMENSIONS GOVERN.
 - VERIFY ALL DIMENSIONS ON SITE BEFORE COMMENCING WORK OR SHOP DRAWINGS.
 - IF DISCREPANCIES ARE FOUND IN DIMENSIONS, GREENHILL MUST BE NOTIFIED.
 - DRAWINGS MUST BE READ IN CONJUNCTION WITH THE SPECIFICATION.
 - REFER TO OTHER CONSULTANTS DRAWINGS WHERE NOTED BEFORE COMMENCING WORK.
 - TREE PROTECTION ZONES IN ACCORDANCE WITH AS4970 TO BE MAINTAINED AROUND ALL EXISTING TREES FOR THE DURATION OF CONSTRUCTION PERIOD.
 - SERVICES ARE SHOWN SELECTIVELY AND INDICATIVELY. CONTRACTOR TO CONFIRM ON SITE.
 - CONTRACTOR TO LOCATE AND DEPTH ALL SERVICES BEFORE COMMENCING WORK.


REVISION	DATE	DESCRIPTION	DESIGN	DRAWN	APPROVED
0	16.05.24	FOR CONSTRUCTION			
E	24.01.24	FOR TENDER			
D	24.01.24	FOR TENDER			
C	12.01.24	FOR REVIEW			
B	18.12.23	FOR REVIEW			
A	18.09.23	FOR REVIEW			

DESIGN	DESIGN CHECK
DRAWN	DRAFTING CHECK
APPROVED	DATE

CLIENT
CITY OF HOLDFAST BAY

PROJECT
FORMER BUFFALO SITE

0 2 4 6 8 10
SCALE OF METRES
1:200 AT A1

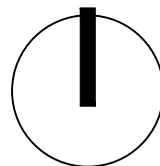

STATUS
FOR CONSTRUCTION

DRAWING
LANDSCAPE PLAN

DRAWING NUMBER
23-3251-L101

REVISION
0